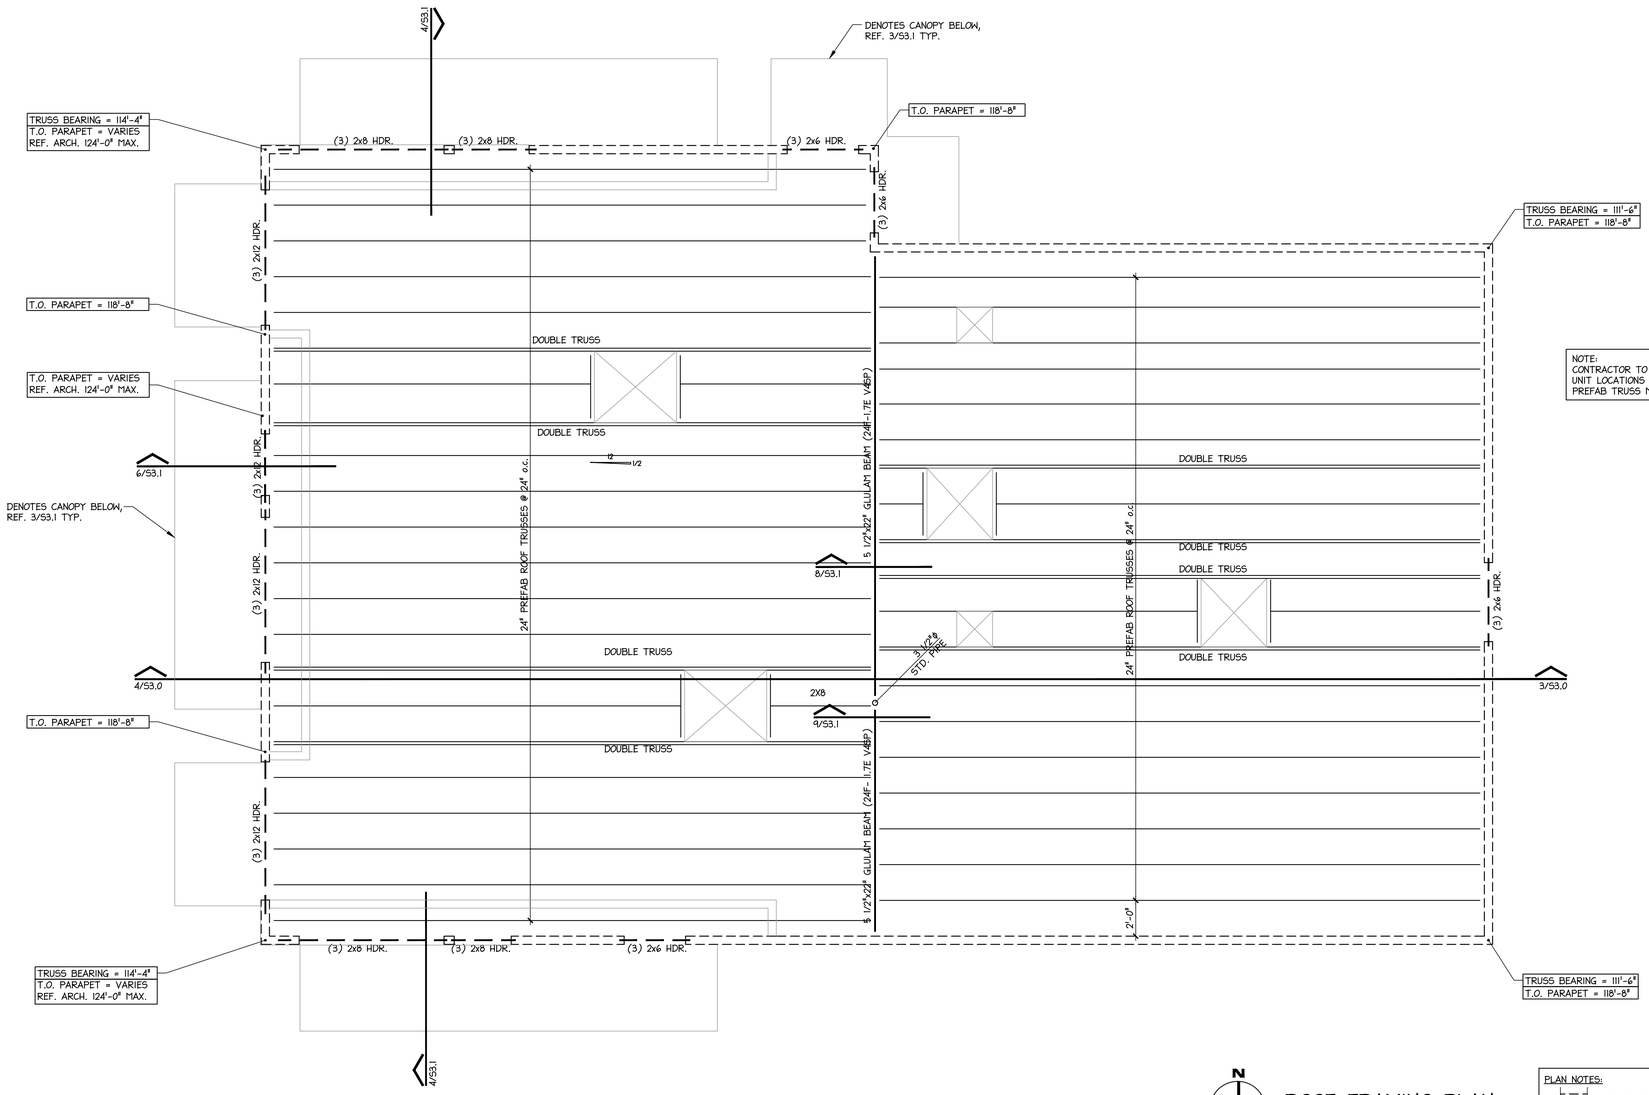

NOTE:
CONTRACTOR TO COORDINATE HVAC UNIT LOCATIONS AND HEIGHTS WITH PREFAB TRUSS MANUFACTURER.

N

ROOF FRAMING PLAN
SCALE: 1/4" = 1'-0"

PLAN NOTES:
- DENOTES 2x6 @ 16" o.c. WALL BELOW THIS LEVEL
- DENOTES WALL OR ROOF LINE THIS LEVEL
- DENOTES WOOD HEADER

LE PROJECT NO.: 15-02981
LE FILE NO.: BCBS2.1

LEHMANN ENGINEERING, Inc.
1006 Beckett, San Antonio, TX 78213
Ph (210)348-8889
TX Firm Reg. No. F-5298

DHR ARCHITECTS
DURAND-HOLLIS RUPE ARCHITECTS, INC.
14603 HUEBNER RD.
BUILDING 18
SAN ANTONIO,
TEXAS 78230
TEL. 210 308-0080
FAX. 210 697-3309
eMAIL OFFICE@DHRARCHITECTS.COM

REVISED ISSUE DATES:
1
2
3

BUSH'S CHICKEN !
1550 STATE HWY 46
BOERNE, TX.

ROOF FRAMING PLAN

STATE OF TEXAS
AARON M. STAAS
104806
LICENSED
PROFESSIONAL ENGINEER
01/28/16

THIS DRAWING IS PROVIDED AS AN INSTRUMENT OF SERVICE BY THE ARCHITECT AND IS INTENDED FOR USE ON THIS PROJECT ONLY. THE DRAWING REMAINS THE PROPERTY OF THE ARCHITECT AND SHALL BE RETURNED TO HIM/HER UPON COMPLETION OF THE CONSTRUCTION WORK. PURSUANT TO THE ARCHITECTURAL WORKS COPYRIGHT PROTECTION ACT OF 1990, ALL DRAWINGS, SPECIFICATIONS, IDEAS AND DESIGNS, INCLUDING THE OVERALL FORM, ARRANGEMENT AND COMPOSITION OF SPACES AND ELEMENTS APPEARING HEREIN, CONSTITUTES THE COPYRIGHTED WORK OF THE ARCHITECT. ANY REPRODUCTION, USE, OR DISCLOSURE OF INFORMATION CONTAINED HEREIN WITHOUT PRIOR WRITTEN CONSENT OF THE ARCHITECT IS STRICTLY PROHIBITED.
© 2016

PROJECT NO. 15-083
ISSUE DATE: 01-28-16
DRAWN BY: AR
REVIEWED BY: AS
PROJECT ARCHITECT:
GABRIEL DURAND-HOLLIS, FAIA
TEXAS LICENSE NO. 10881

S2.1