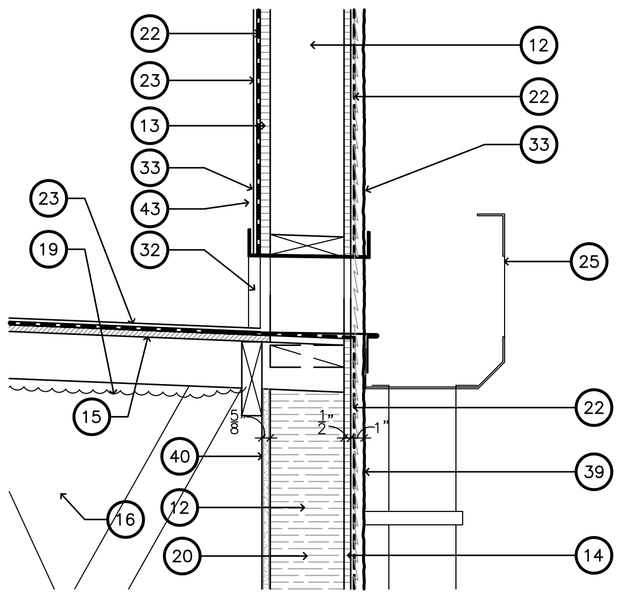

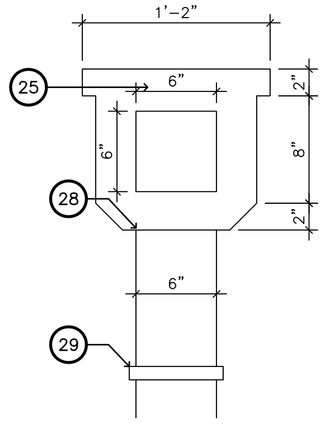

ELEVATION

SCALE: 1 1/2" = 1'-0"

9 DETAIL

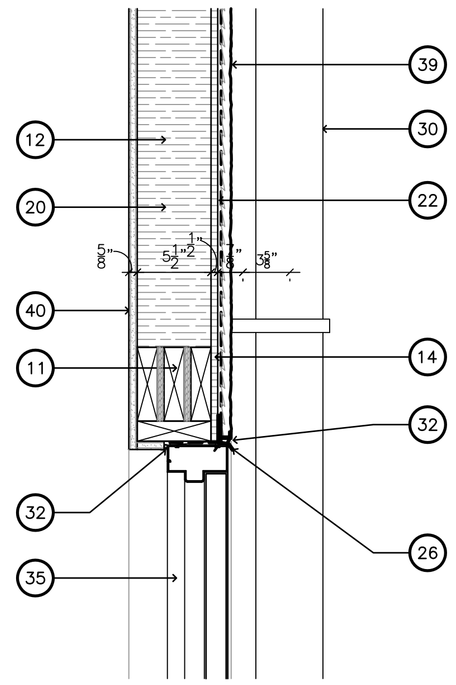

SCALE: 1 1/2" = 1'-0"

10 DETAIL

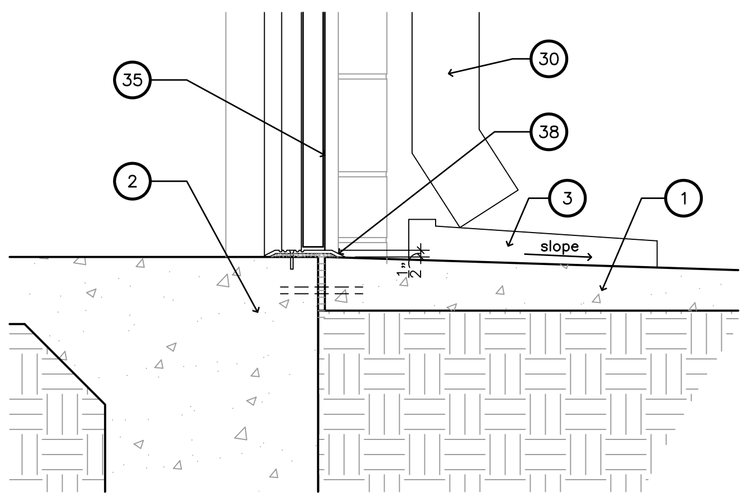

SCALE: 1 1/2" = 1'-0"

11 DETAIL

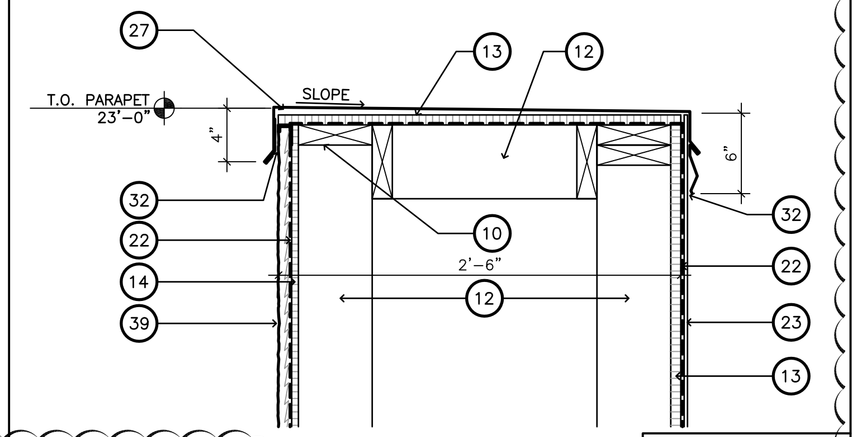

SCALE: 1 1/2" = 1'-0"

1 DETAIL

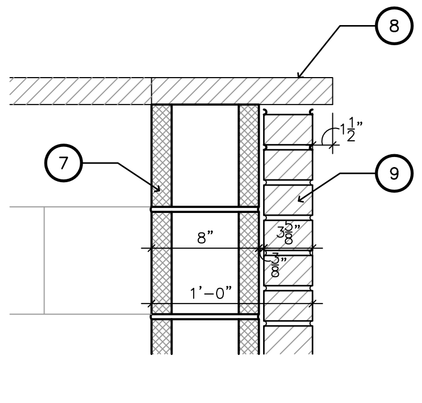

SCALE: 1 1/2" = 1'-0"

5 DETAIL

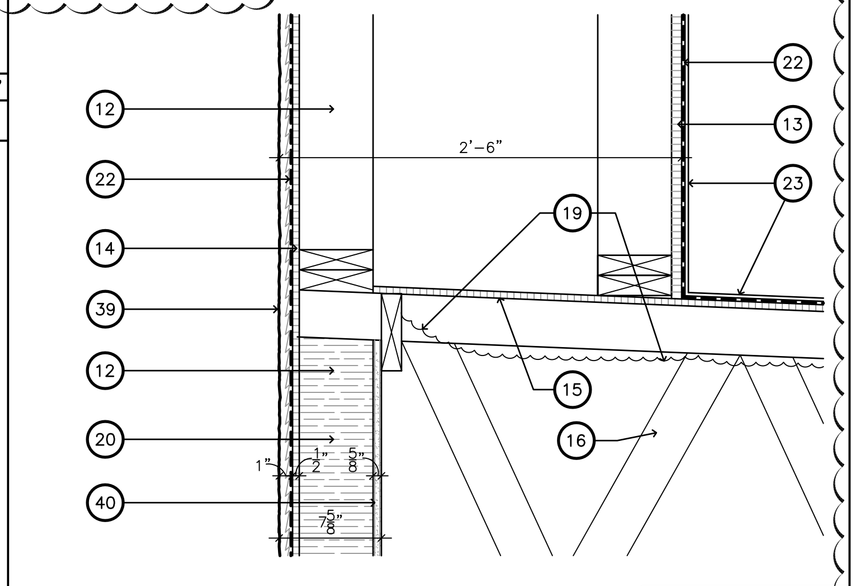

SCALE: 1 1/2" = 1'-0"

2 DETAIL

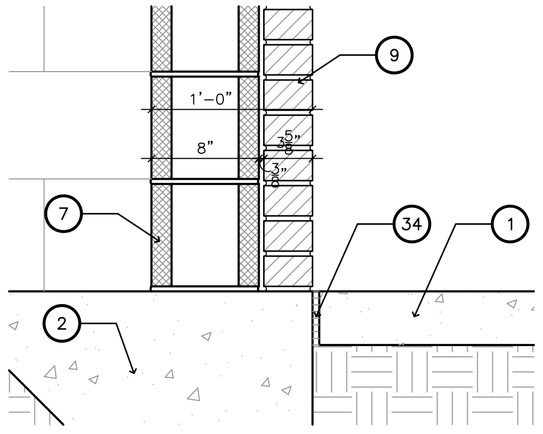

SCALE: 1 1/2" = 1'-0"

7 DETAIL

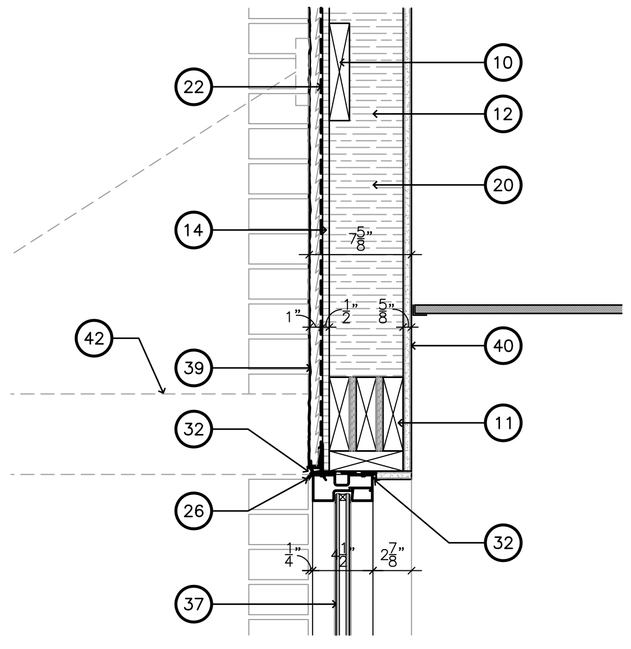

SCALE: 1 1/2" = 1'-0"

3 DETAIL

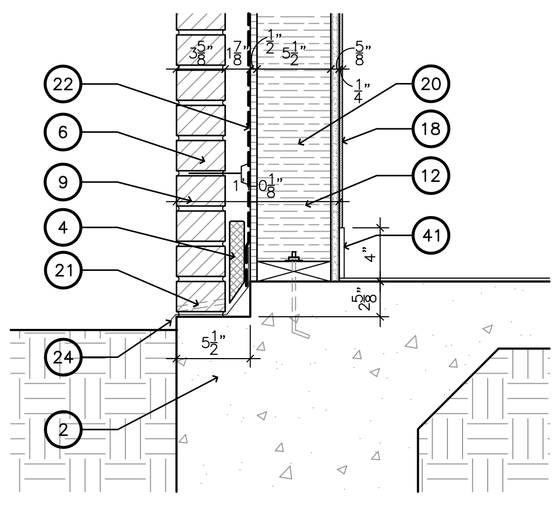

SCALE: 1 1/2" = 1'-0"

8 DETAIL

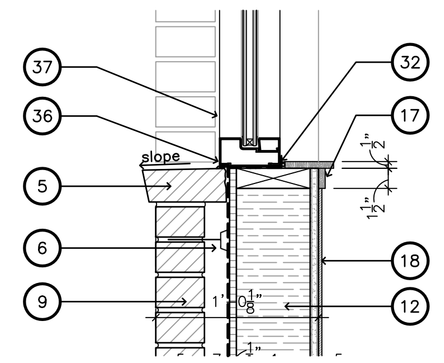

SCALE: 1 1/2" = 1'-0"

4 DETAIL

SHEET KEYNOTES

DIVISION 03 - CONCRETE
1 CONCRETE SIDEWALK, REF. CIVIL
2 CONCRETE FOOTING, REF. STRUCTURAL
3 PRECAST CONCRETE SPLASHBLOCK
DIVISION 04 - MASONRY
4 MASONRY MORTAR SCREEN
5 BRICK SILL
6 MASONRY WALL TILE
7 CMU BLOCK WALL
8 BRICK CAP
9 BRICK VENEER, OWNER SELECTED
DIVISION 06 - WOOD, PLASTICS, AND COMPOSITES
10 WOOD BLOCKING AS REQUIRED
11 HEADER RE: STRUCTURAL
12 2X6 STUDS @ 16" O.C.
13 ¾" EXTERIOR GRADE PLYWOOD
14 ½" EXTERIOR GRADE PLYWOOD
15 PLYWOOD ROOF DECK, REF. STRUCTURAL
16 WOOD TRUSSES, REF. STRUCTURAL
17 WOOD SILL AND TRIM, STAINED
18 WOOD WAINSCOT, STAIN SELECTED BY OWNER
DIVISION 07 - THERMAL AND MOISTURE PROTECTION
19 SPRAYED INSULATION TO UNDERSIDE OF ROOF DECK
20 SPRAYED INSULATION
21 WEEP HOLES AT 24" O.C.
22 CONTINUOUS MOISTURE BARRIER
23 60 MIL TPO ROOFING
24 THROUGH WALL FLASHING
25 OVERFLOW OPENING IN CONDUCTOR HEAD
26 CONTINUOUS WALL FLASHING
27 PREFINISHED METAL COPING
28 PRE-FINISH METAL DOWNSPOUT W/ SPLASH BLOCKS
29 DOWNSPOUT STRAPS
30 DOWNSPOUT BEYOND
31 CONTINUOUS CANT STRIP
32 CONTINUOUS SEALANT
33 CONTINUOUS SEALANT AND BACKER ROD
34 ½" EXPANSION JOINT, REF. CIVIL
DIVISION 08 - OPENINGS
35 DOOR AS SCHEDULED
36 ALUMINUM SUBSILL
37 WINDOW AS SCHEDULED
38 2-1/4" SADDLE THRESHOLD, SET IN FULL BED OF MASTIC
DIVISION 09 - FINISHES
39 1" STUCCO ON METAL LATH
40 5/8" GYPSUM WALLBOARD
41 TILE BASE TO MATCH FLOOR TILE
DIVISION 10 - SPECIALTIES
42 METAL CANOPY, REF. STRUCTURAL
DIVISION 22 - PLUMBING
43 OVERFLOW THROUGH-WALL FLASHING

GENERAL NOTES

* USE 1/2" CDX PLYWOOD IN LIEU OF 5/8" GYP BOARD AT ALL KITCHEN WALLS. REF. FLOOR PLAN FOR LOCATIONS. ALL OTHER WALLS TO HAVE 5/8" GYP BOARD.

DURAND–HOLLIS RUPE ARCHITECTS, INC.
14603 HUEBNER RD.
BUILDING 18
SAN ANTONIO, TEXAS 78230
TEL. 210 308–0080
FAX. 210 697–3309
eMAIL OFFICE@DHRARCHITECTS.COM

REVISED ISSUE DATES:
03–21–16 1
2
3

BUSH'S CHICKEN !
1550 STATE HWY 46
BOERNE, TX.

SECTION DETAILS

REGISTERED ARCHITECT GABRIEL DURAND-HOLLIS 10881 STATE OF TEXAS
01-12-16

THIS DRAWING IS PROVIDED AS AN INSTRUMENT OF SERVICE BY THE ARCHITECT AND IS INTENDED FOR USE ON THIS PROJECT ONLY. THE DRAWING REMAINS THE PROPERTY OF THE ARCHITECT AND SHALL BE RETURNED TO HIM/HER UPON COMPLETION OF THE CONSTRUCTION WORK. PURSUANT TO THE ARCHITECTURAL WORKS COPYRIGHT PROTECTION ACT OF 1990, ALL DRAWINGS, SPECIFICATIONS, IDEAS AND DESIGNS, INCLUDING THE OVERALL FORM, ARRANGEMENT AND COMPOSITION OF SPACES AND ELEMENTS APPEARING HEREIN, CONSTITUTES THE COPYRIGHTED WORK OF THE ARCHITECT. ANY REPRODUCTION, USE, OR DISCLOSURE OF INFORMATION CONTAINED HEREIN WITHOUT PRIOR WRITTEN CONSENT OF THE ARCHITECT IS STRICTLY PROHIBITED.
© 2016

PROJECT NO. 15–083
ISSUE DATE: 01–12–16
DRAWN BY: AT
REVIEWED BY: RM
PROJECT ARCHITECT:
GABRIEL DURAND–HOLLIS, FAIA
TEXAS LICENSE NO. 10881

A700