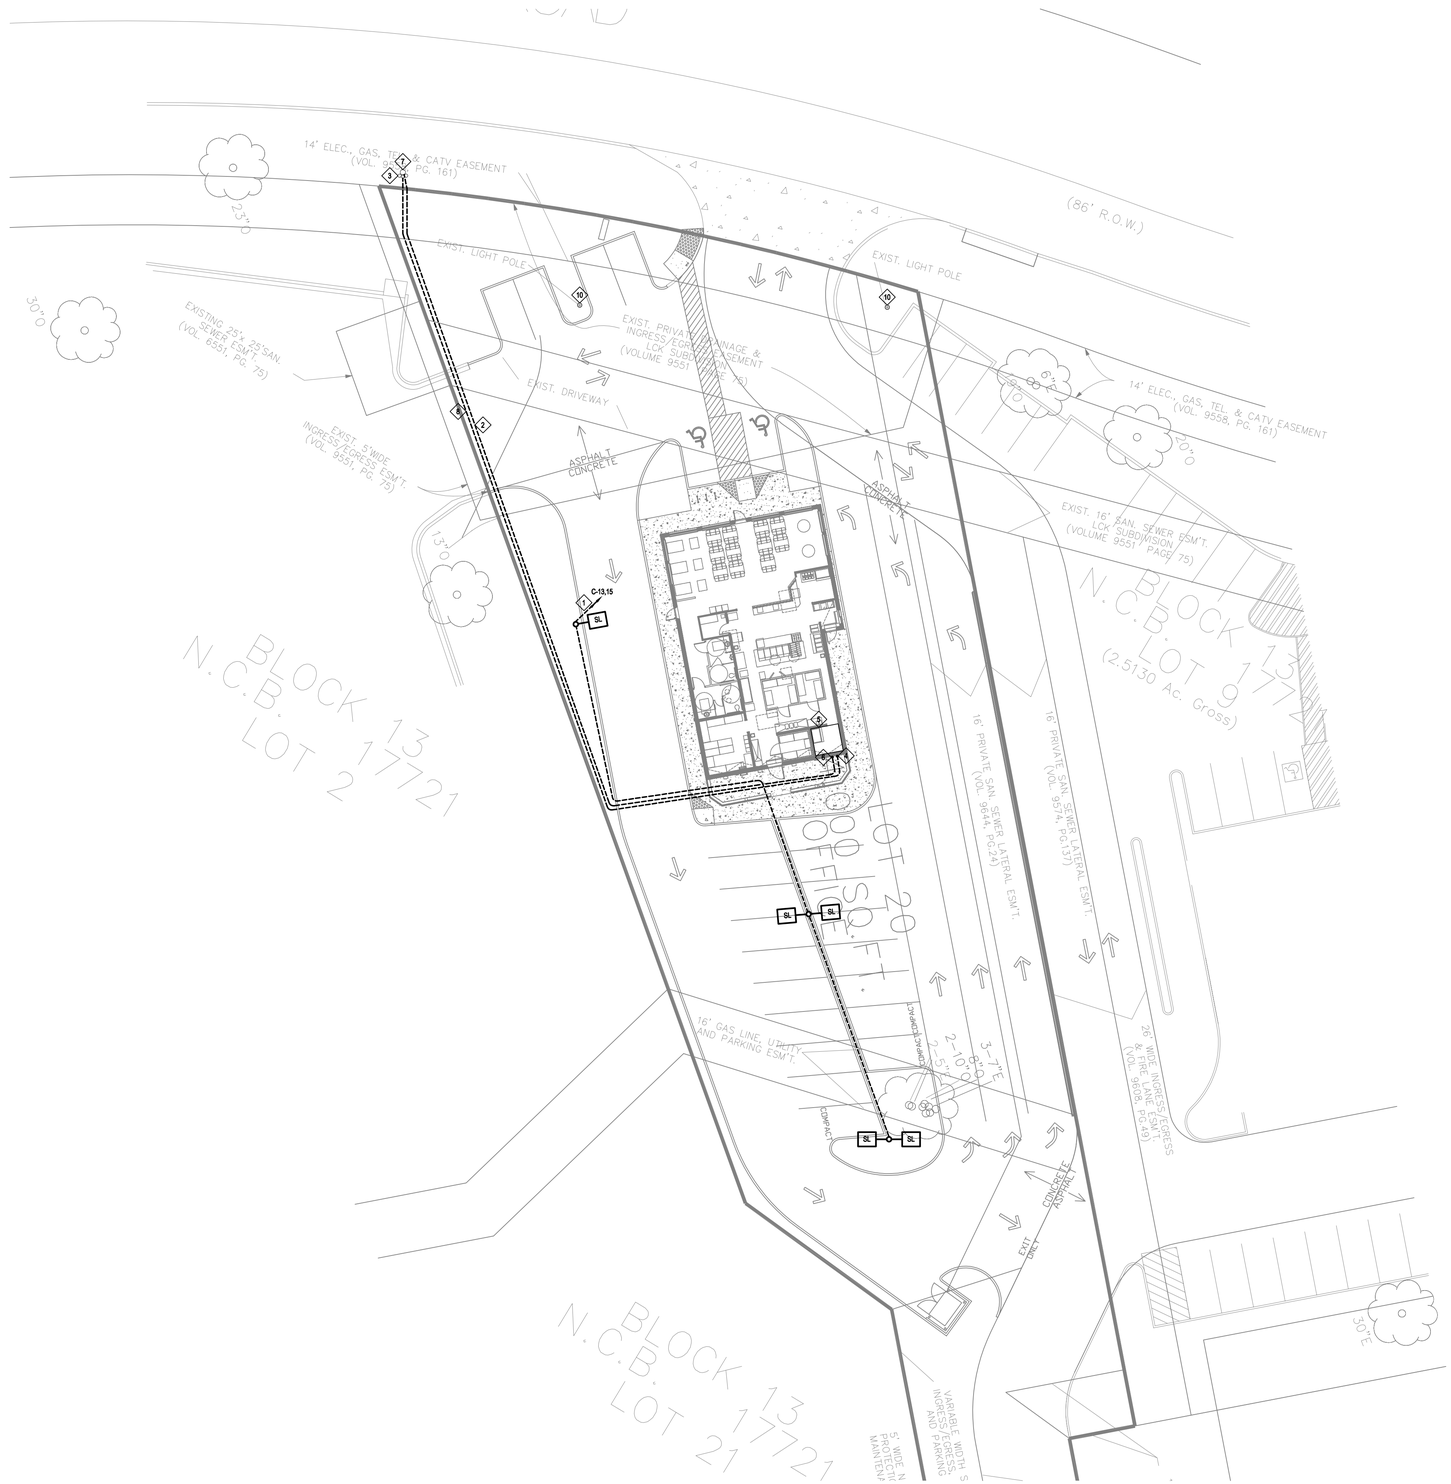

1 ELECTRICAL SITE PLAN
SCALE: 1" = 20'-0"

GENERAL NOTES

1. CPS SERVICE DROP IS PROPOSED ONLY. A CPS REPRESENTATIVE WILL NEED TO APPROVE LOCATION PER CPS APPLICATION REQUIREMENTS. CONTRACTOR IS RESPONSIBLE FOR SUBMITTING REQUIRED SERVICE APPLICATION.
2. IF POLE SIGN REQUIRED IS REQUIRED, VERIFY LOCATION AND ROUTE 2#10,#10GND,3/4"C FROM CIRCUIT A-5.

KEYED NOTES - ELECTRICAL

1. 2#10,#10GND,3/4"C. CONTROL THROUGH TIME SWITCH LOCATED IN ELECTRICAL ROOM. SEE KEYED NOTE 6/E2.0.
2. PROPOSED ROUTING OF 3-4" CONDUITS WITH PULL STRING FOR TELEPHONE, DATA, AND CABLE; TO BUILDING ELECTRICAL ROOM. COORDINATE WITH TELEPHONE COMPANY.
3. CPS POLE MOUNTED TRANSFORMER(S) HIGH VOLTAGE TO 120/208V, 3PHASE, 4 WIRE.
4. LOCATION OF MAIN ELECTRICAL SERVICE ENTRY. SEE SHEET E3.0.
5. LOCATION OF BUILDING ELECTRICAL ROOM. SEE SHEET E3.0.
6. LOCATION OF MAIN TELEPHONE PATCH PANEL. SEE SHEET E3.0.
7. NEW CPS UTILITY POLE IF REQUIRED. COORDINATE WITH CPS FOR ELECTRICAL SERVICE DROP.
8. CPS UNDERGROUND SERVICE TO BUILDING. SEE RISER DIAGRAM ON SHEET E0.1.
9. RELOCATE EXISTING LIGHT POLE AND CIRCUITING TO LOCATION INDICATED.
10. EXISTING LIGHT POLE TO REMAIN.

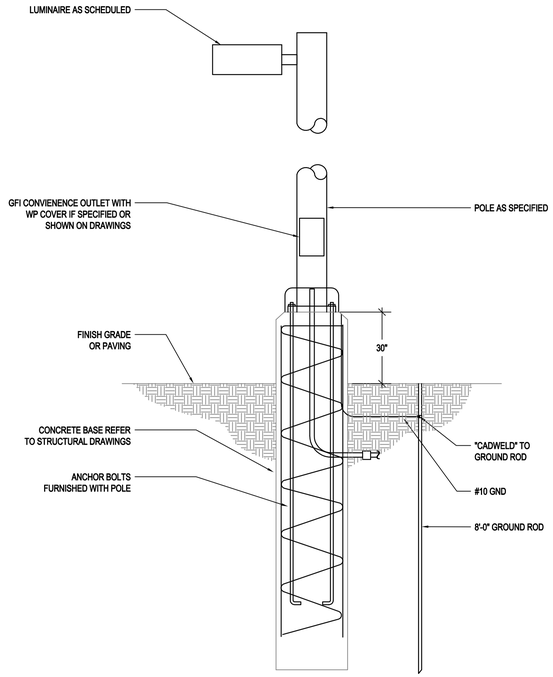

2 POLE BASE DETAIL
SCALE: NONE

DURAND–HOLLIS RUPE ARCHITECTS, INC.
14603 HUEBNER RD.
BUILDING 18
SAN ANTONIO,
TEXAS 78230
TEL. 210 308–0080
FAX. 210 697–3309
eMAIL OFFICE@DHRARCHITECTS.COM
PROJECT ARCHITECT:
GABRIEL
DURAND–HOLLIS, FAIA
TEXAS LICENSE NO. 10881

TBPE Registered Engineering Firm F-342
MEP ENGINEERING, INC.
1120 Capital of Texas Hwy. South
Building 2, Suite 220
Austin, TX 78746
(512) 347-9090
5656 Colorado Blvd.
Suite 220
Los Angeles, CA 90230
(323) 344-5444
PATRICK J. HOWARD
100364
REGISTERED
PROFESSIONAL
ENGINEER
STATE OF TEXAS
©COPYRIGHT 2015

BUSH'S CHICKEN !
BLANCO & BITTERS
SAN ANTONIO, TX. 78230

Project No. 15-054
Drawn: PJH
Chkd: MFB
Date: 07/28/2015
Drawing
E1.0

ELECTRICAL SITE PLAN

25534ex1.dwg

Plot Time: Friday, November 20, 2015 10:22:00 AM -- Plotted By: PATRICK HOWARD
This title block has been modified to plot correctly using an MEP plot configuration.