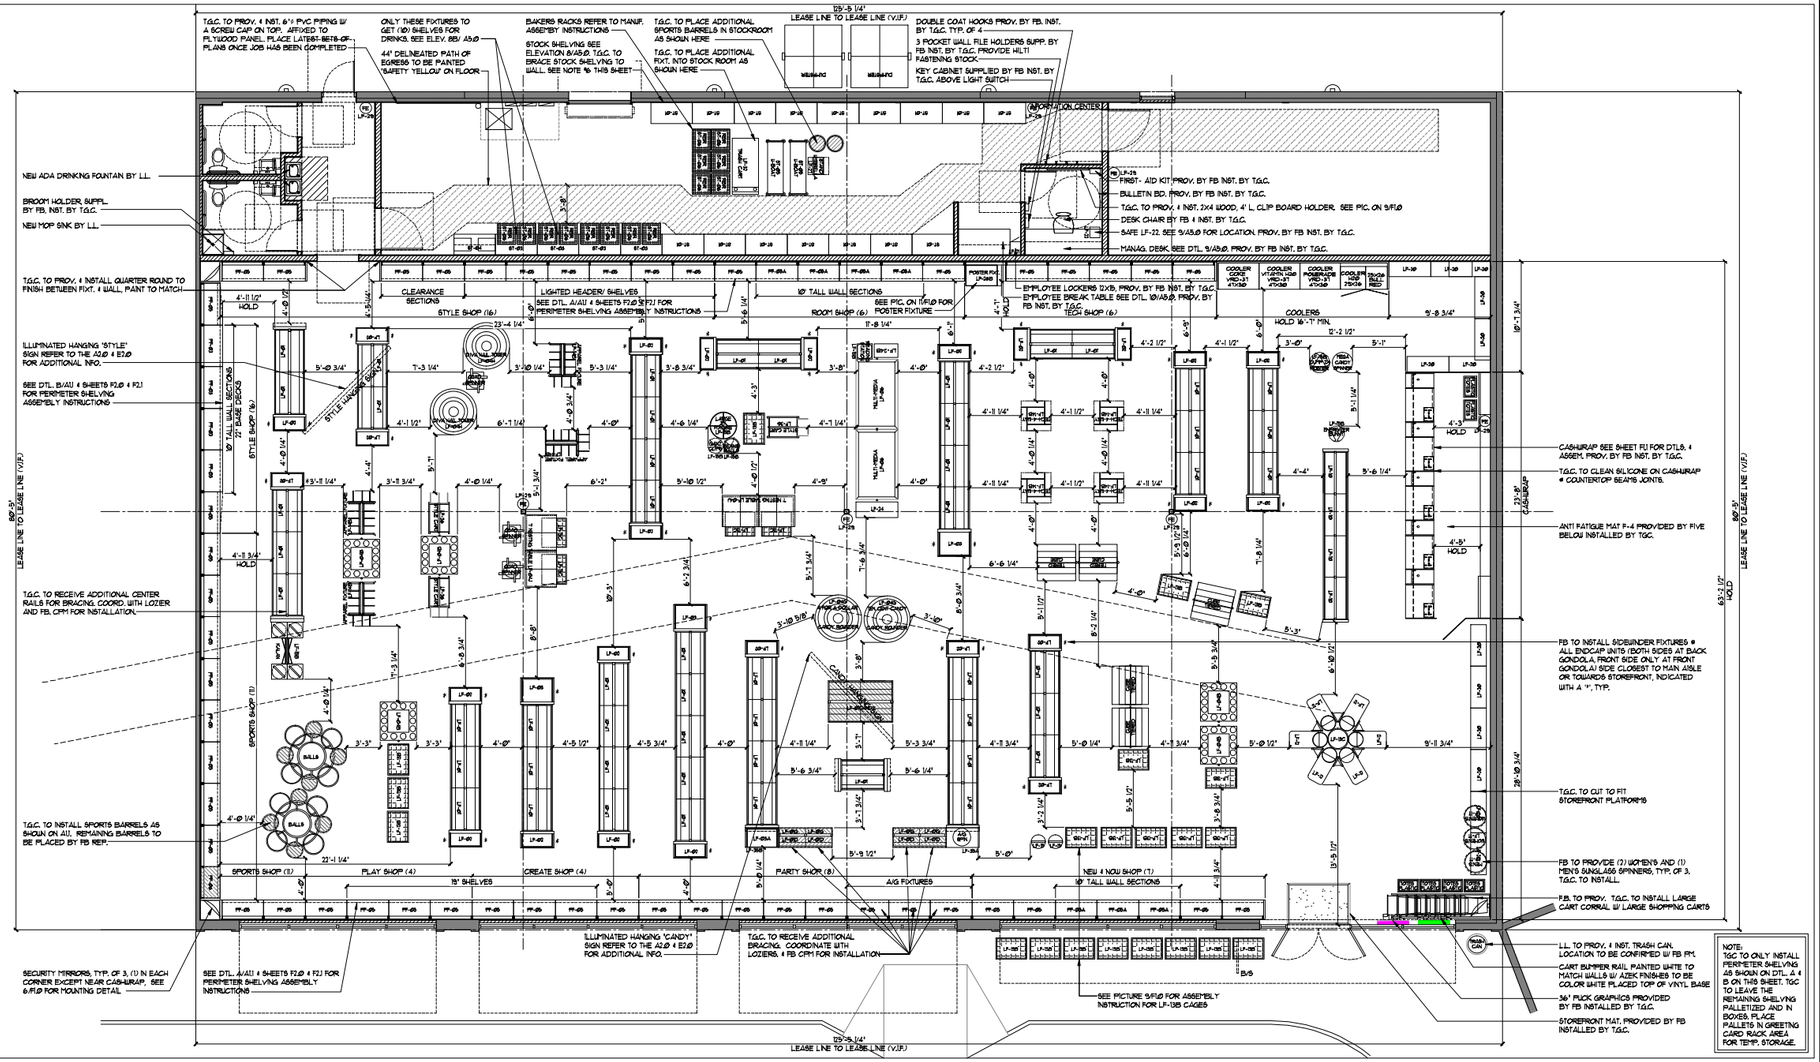

NOTE:
T.&C. TO INSTALL WHITE 1 1/2" X 1 1/2" PVC ANGLE CORNER GUARDS AFTER GRAPHICS HAVE BEEN INSTALLED. FROM FINISH FLOOR TO 4'-0" AFF. ON SALES/ STOCKROOM FLOOR TO DRYWALL CORNERS WHICH REMAIN EXPOSED AFTER FIXTURING. TYP. MUST CONTACT GREAT LAKES OR PREMIERE EUROCASE. SEE T1/Ø FOR CONTACT INFO.

NOTE:
MAINTAIN A CLEAR EXIT PATH (MIN. 3'-0") BETWEEN TWO EXIT DOORS.

NOTE:
EXPOSED STOCKROOM FIXTURE UPRIGHTS TO RECEIVE EXCESS PEGBOARD FROM SALES AREA, CUT TO FIT BY T.&C.

NOTE:
F.B. TO PROV. T.&C. TO ASSEMBLE/ INSTALL HAND TRUCK.

NOTE:
REFERENCE P1/Ø FOR AIRMATIC PROVIDED ITEMS.

NOTE: WALL FIXTURE FASTENING DETAILS
T.&C. MUST FOLLOW PROPER BLOCKING, FASTENING, # SPACING PER MANUFACTURING SPECS ON SHEET P2/Ø

NOTE: T.&C. TO PROVIDE FORKLIFT TO OFF-LOAD OWNER SUPPLIED DELIVERIES.

NOTE:
ALL MILLWORK SHELVING AND DESKS TO BE PROVIDED BY FIVE BELOW AND INSTALLED BY T.&C.

NOTE:
FIXTURE MFG. TO PROVIDE FLOOR LEVELERS FOR ALL FIXTURES. G.C. TO ENSURE ALL FIXTURES ARE INSTALLED LEVEL.

1 FIXTURE PLAN

SCALE: 3/16" = 1'-Ø"

2 FIXTURE SCHEDULE

FIXTURE ID.	SYMBOL	DESCRIPTION
COOLERS	COOLER	LARGE DRINK COOLERS, PROV. # INSTALLED BY FB VENDOR
CW-01	CW-01	CASHWRAP COUNTER # BACKWRAP COUNTER
CW-03	TOTALSE CASHWRAP	TOTALSE CASH WRAP SET UP. QTY. = # OF REGISTERS MINUS ONE
LF-01	LF-01	48"W X (2) 16"D BASE SHELVES + 3" UPRIGHT (35" OVERALL) X 60"H (INTERIOR)
LF-01A	LF-01A	48"W X (2) 13"D BASE SHELVES + 3" UPRIGHT (28 OVERALL) X 60"H (INTERIOR)
LF-01B	LF-01B	28"W X (2) 11"D BASE SHELVES + 1-1/2" UPRIGHT) X 60" MOBILE DVD GONDOLA W/ 6" X 25" ENDCAPS, BOTH SIDES
LF-01C	LF-01C	36"W X (2) 16"D BASE SHELVES + 3" UPRIGHT (35 OVERALL) X 60"H (INTERIOR)
LF-01D	LF-01D	36"W X (2) 13"D BASE SHELVES + 3" UPRIGHT (28 OVERALL) X 60"H (INTERIOR)
LF-01E	LF-01E	24"W X (2) 13"D BASE SHELVES + 3" UPRIGHT (28 OVERALL) X 60"H (INTERIOR)
LF-02	LF-02	36"W X 16"D X 60"H
LF-02A	LF-02A	36"W X 13"D X 60"H
LF-02C	LF-02C	WIRE ENDCAPS PROV. BY FB # INSTALLED BY T.&C.
LF-03	LF-03	28" WIDE BULK ENDCAP. REFER TO DETAIL 1 ON P1/Ø FOR ADDITIONAL INFO
LF-03A	LF-03A	36" WIDE FREESTANDING ENDCAP
LF-03B	LF-03B	36" WIDE FREESTANDING ENDCAP
LF-04A	LF-04A	66" X 42" WHITE NESTING (UE186) TABLE
LF-04B		44" X 42" SMALL MIDWAY CUBES
LF-04C		72" X 42" BLACK NESTING (UE186) TABLE
LF-04D		66" X 42" DIVA TABLE
LF-04E		66" X 42" DIVA NAIL TABLE
LF-04F		44" X 42" DIVA NAIL TABLE
LF-04G		53" DIA. CANDY TOWER TABLE
LF-04H		53" DIA DIVA NAIL TOWER TABLE
LF-04J		66" X 36" NESTING TABLE
LF-05	LF-05	24" X 48" BAKER'S RACK
LF-05A	LF-05A	24" X 48" ROLLING BAKER'S RACK
LF-06	LF-06 MULTI-MEDIA	48" X 80" MULTI-MEDIA TABLE
LF-08	LF-08	36" x 72" MOD FIELD TABLE W/ BINS (DOLLAR TABLE)
LF-09	LF-09	42" x 72" TABLE W/ BINS (DOLLAR TABLE)
LF-09A	LF-09A	42" x 72" TABLE W/ BINS (DOLLAR TABLE)
LF-10		42" x 48" LINE QUELE FIXTURE
LF-10G (6)		15"D - SMALL DRUM
LF-10H (14)		19"D - MEDIUM DRUM
LF-10 (L)		24"D - LARGE DRUM
LF-12		WHEEL BARROWS PROV. BY FB. # INST. BY T.&C.
LF-12A		WHEEL BARROW BALL TOWER PROV. BY F.B. # INST. BY T.&C.
LF-13		36" X 36" WIRE CAGES
LF-13A		36" X 36" WIRE CAGES - ADDITIONAL
LF-13B		36" X 24" WIRE CAGES
LF-13C		28.5" X 34.5" WIRE CAGES - UNDER NESTING TABLE
LF-14		36" X 36" FOUR WAY FIXTURE
LF-14A		36" X 36" TECH FOUR WAY FIXTURE
LF-14B		30" X 30" APPAREL FIXTURE
LF-15	LF-15	JEWELRY SPINNER PROV. BY F.B. # INST. BY T.&C.
LF-15A	LF-15A	SPINNER PROV. BY FB INST. BY T.&C.
LF-15B	LF-15B	RACK FIXTURES, PROV. # INST. BY FB VENDOR
LF-15B	LF-15B	RACK FIXTURES, PROV. # INST. BY FB VENDOR
LF-17	LF-17	SUNGLASS FIXTURES PROV. BY FB INST. BY T.&C.
LF-20	LF-20	STOREFRONT PLATFORMS 48" L X 18"D LENGTH TO BE CUT IN FIELD IF REQ'D.
LF-21	LF-21	EMPLOYEE LOCKERS
LF-22	LF-22	SAFE
LF-23	LF-23	18" X 24" CUSTOM CLEARANCE FIXT.
LF-23A		BACK TO BACK FLEX FIXTURE
LF-24	LF-24	BOOK PLATFORMS 48"L X 18"D X 5"H
LF-24A	LF-24A	UE166 TABLE PLATFORMS 42"L X 16"D X 5"H
LF-24B	LF-24B	EDUCATIONAL FIXTURE 27"L X 16"D X 30"H
LF-24C	LF-24C	NOW TABLE PLATFORM 42"L X 16"D X 5" H
LF-25	LF-25	DOUBLE STAND 32"L X 24W
LF-25A		QUAD SPINNER
LF-26	LF-26	POSTERBOARD FIXTURE 36"L X 36"W
LF-26B	LF-26B	POSTER FIXTURE PROV. BY FB VENDOR INST. BY T.&C.
LF-27	LF-27	UMBRELLA FIXTURE, PROV. BY F.B. # T.&C. TO ASSEMBLE # INSTALL
LF-28		FIRE EXTINGUISHER PROV # INST. BY L.L. CONFIRM FINAL LOCATION WITH CITY.
LF-30 (S)		SMALL CART CORRAL, PROV. BY F.B. # INST. BY T.&C.
LF-30 (L)		LARGE CART CORRAL, PROV. BY F.B. # INST. BY T.&C.
LF-31 (S)		SMALL CARTS (QTY. 18 CARTS)
LF-31 (L)		LARGE CARTS (QTY. 18 CARTS)
LF-32		TRASH CART
LF-33		STANCHIONS, PROV. BY FB. INST. BY T.&C.
LF-34		PLASTIC TOTES PROV. BY FB. INST. BY T.&C.
LF-35		GREETING CARD RACK (118" L X 26" W), PROV. # INST. BY FB VENDOR
LF-36		STYLE CART (24" L X 47" W), PROV. # INST. BY FB VENDOR
FF-03	FF-03	48"W X 15"D (72" OVERALL) X 126"H PERIMETER GONDOLA
FF-05	FF-05	48"W X 15"D (72" OVERALL) X 96"H PERIMETER GONDOLA
FF-05A	FF-05A	48"W X 15"D (72" OVERALL) X 126"H PERIMETER GONDOLA
FF-05B	FF-05B	48"W X 15"D (72" OVERALL) X 126"H PERIMETER GONDOLA WITH ANGLED TRANSITION BASE
FF-06	FF-06	36"W X 15"D (72" OVERALL) X 96"H PERIMETER GONDOLA
FF-06A	FF-06A	36"W X 15"D (72" OVERALL) X 126"H PERIMETER GONDOLA
FF-09	FF-09	48"W X 16"D (78" OVERALL) X 96"H PERIMETER GONDOLA
FF-09A	FF-09A	48"W X 16"D (78" OVERALL) X 126"H PERIMETER GONDOLA
FF-09B	FF-09B	48"W X 16"D (78" OVERALL) X 126"H PERIMETER GONDOLA WITH ANGLED TRANSITION BASE
FF-10	FF-10	36"W X 16"D (78" OVERALL) X 96"H PERIMETER GONDOLA
FF-10A	FF-10A	36"W X 16"D (78" OVERALL) X 126"H PERIMETER GONDOLA
FF-13	FF-13	48"W X 13"D (66" OVERALL) X 96"H PERIMETER GONDOLA
FF-13A	FF-13A	48"W X 13"D (66" OVERALL) X 126"H PERIMETER GONDOLA
FF-13B	FF-13B	48"W X 13"D (66" OVERALL) X 126"H PERIMETER GONDOLA
FF-15	FF-15	36"W X 13"D (66" OVERALL) X 96"H PERIMETER GONDOLA
FF-15A	FF-15A	36"W X 13"D (66" OVERALL) X 126"H PERIMETER GONDOLA
ST-01	ST-01	24" X 48" STOCKROOM SHELVING
ST-01A	ST-01A	24" X 36" STOCKROOM SHELVING
ST-01B	ST-01B	3/4" X 48" X 126"H STOCKROOM SHELVING PEG BOARD
ST-03	ST-03	24" X 48" STOCKROOM SHELVING WITH ROLLING BAKER RACKS
ST-04		24" X 48" HOPPER BIN
ST-05		18" X 42" STOCK ROOM U-BOAT
ST-06		ROLLING BAKER RACKS
TRASH CAN		CAN: FUPS-32-24" DIA. X 50"H LID: FHPR55R-31005- 24" DIA.X3"H. BLACK COLOR FOR BOTH

3 FIXTURE NOTES

1. T&C TO INSTALL ALL BRACKET SIGNS ON FIXTURES. SIGN FURN. BY TENANT. LOCATIONS TO BE DETERMINED BY TENANT.
2. ALL DISPLAY FIXTURES, FITTING ROOMS (FIXTURE TYPE, CASH/ BLACK WRAP, AND RECEIVING AREA) SHALL BE FURNISHED BY THE OWNER AND INSTALLED BY THE T.&C. THE CONTRACTOR SHALL COORDINATE FINAL ASSEMBLY AND PLACEMENT OF FIXTURES WITH OWNER'S REPRESENTATIVE.
3. T&C SHALL ANCHOR ALL WALL DISPLAY FIXTURES WITH PROPER WALL REINFORCEMENT PROVIDED, ANY WOOD BLOCKING MEMBER ALL BE FIRE RETARDANT MATERIAL COMPLYING WITH ALL APPLICABLE CODES AND STANDARDS
4. T&C MUST TOUCH- UP ALL FIXTURES AFTER INSTALLATION AND PAINT ALL EXPOSED NAILS, SCREWS, ANGLES, ETC. TO MATCH ADJACENT FINISH
5. SEE FLOOR PLAN AND ELEVATIONS FOR WALL FIXTURE LOCATIONS AND ADDITIONAL INFORMATION
6. T&C SHALL FURNISH AND INSTALL (2) 1X4 CONTINUOUS HORIZONTAL FURRING STRIPS BEHIND ALL PERIMETER STOCK SHELVES. ATTACH FURRING STRIPS SECURELY.
7. PRIOR TO INSTALLING SHELVING IN STOCKROOM, T&C IS TO VERIFY THE CEILING HEIGHT # PROVIDE PROPER CLEARANCE FOR SPRINKLER HEADS, LIGHTS, ETC. CUT OR MODIFY SHELVING AS REQ'D TO ACCOMMODATE FIELD CONDITIONS.
8. T&C SHALL ASSEMBLE AND INSTALL ALL VENDOR PROVIDED FIXTURES, COORDINATE LOCATIONS WITH FIXTURE PLAN AND FIVE BELOW REPRESENTATIVE.
9. T&C SHALL INSTALL ALL DECALS IN FIXTURES AS SHOWN ON SHEET P1/Ø.
10. T&C SHALL INSTALL ONE SHELF AT ALL WALL GONDOLAS AT SAME HEIGHT PRIOR TO STORE TURNOVER TO ENSURE ALL SHELVING UNITS FIT PROPERLY.
11. T&C SHALL INSTALL SIDE UNDER RACKS AT ALL END CAPS AS INDICATED W/ AN ASTERISK ON THE FIXTURE PLAN.
12. T&C. TO REMOVE ALL PLASTIC WRAPPING AFTER PLACEMENT OF FIXTURE. DO NOT PULL FIXTURES BY POLES.

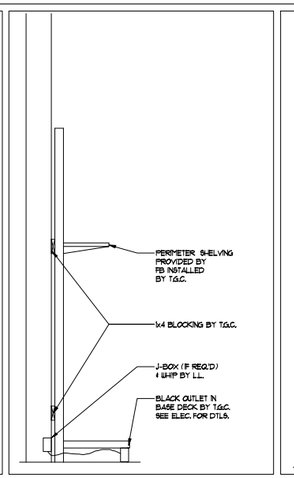

A PERIMETER SEC.

SCALE: 3/4" = 1'-Ø"

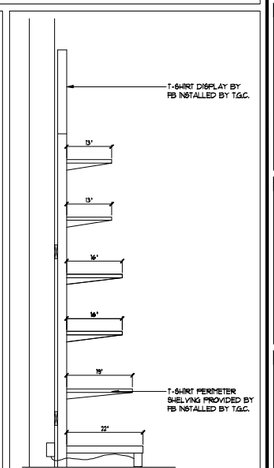

B T-SHIRT SEC

SCALE: 3/4" = 1'-Ø"

pdms design group
2225 E. Randol Mill Road, Suite 300
Arlington, Texas 76011
817.633.4200 p 817.633.4153 f

This drawing is copyrighted and protected by PDMS Design Group and is furnished in confidence for the limited purpose of bidding and construction of the project. Any duplication of this drawing in whole or in part, any other purpose and may not be disclosed or divulged to others without the prior written consent of PDMS Design Group.

CONSULTANTS

MICHAEL R. BLACK, AIA
2225 E. RANDOL MILL RD., SUITE 300
ARLINGTON, TEXAS 76011
817.701.4819

SEAL

DATE	ISSUE
10/13/17	CITY/CUST. COMMENTS
DATE	REVISION

PROJECT NAME / LOCATION

five BELOW

ARBOR PARK SHOPPING CENTER
17700 SAN PEDRO AVE, SUITE 702
SAN ANTONIO, TX 78232

PROJECT INFORMATION

DATE: 09-07-17
PROJECT NO. 170128
DELIVERY TYPE: V-BOX
DRAWN BY: JHD
CHECKED BY: MRB

SHEET TITLE / NUMBER

FIXTURE PLAN

A1.1