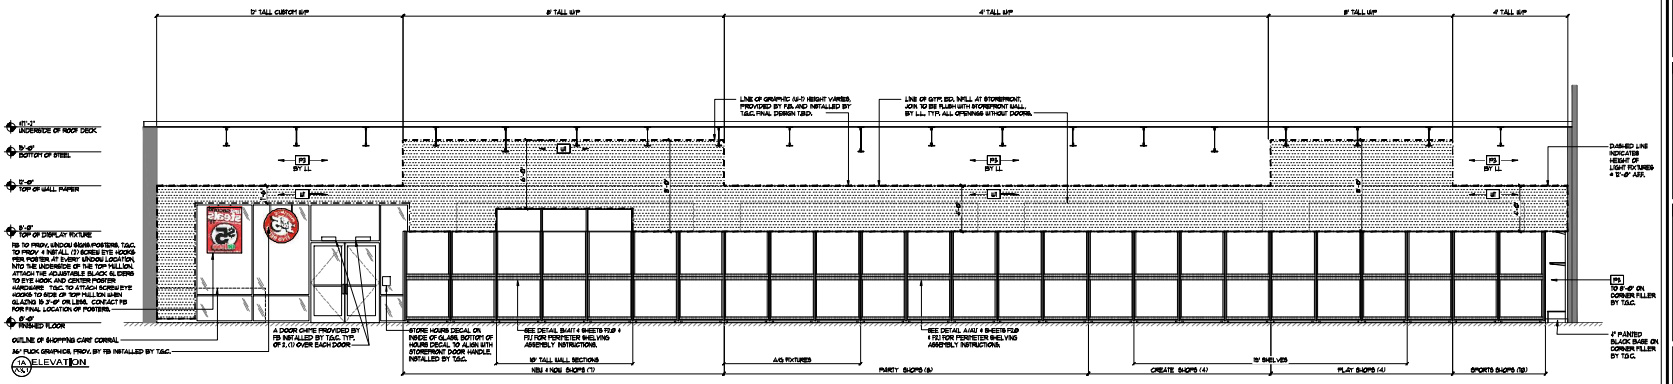


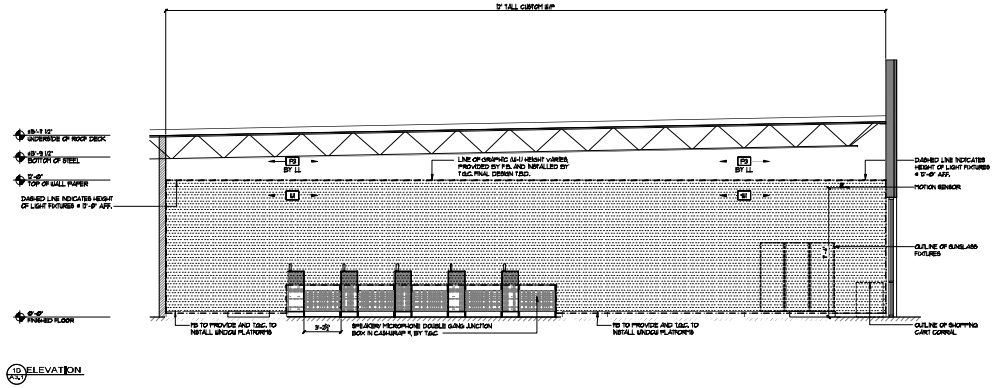


**NOTE:**
1. WALLPAPER IS PROVIDED BY FIVE BELOW & INSTALLED BY T&C.
2. DO NOT CUT WALLPAPER UNLESS SPECIFICALLY NOTED
3. WALLS ABOVE WALLPAPER LINE TO BE PAINTED P-3.
4. ALL INTERIOR FINISHES SHALL BE CLASS 'A' PER NFPA 286 FLAME SPREAD RATING OF 75 OR LESS WITH MAX. SMOKE GENERATION FACTOR OF 450.
5. T&C TO SUPPLY AND INSTALLED BATTERIES FOR SECURITY CAMERAS.

**NOTE:**
ALL WALLS BEHIND SALES AREA SHELVING NEED NOT TO BE PAINTED. PAINT THESE WALLS FROM 7'-0" + UP (TYP.)

**WALLPAPER NOTE:**
1. ALIGN ALL WALLPAPER M/P AT 5'-0" AFF. MIN.
2. T&C TO REFER TO VENDOR PROVIDED WALLPAPER LAYOUT INCLUDED WITH THE WALLPAPER MATERIAL PRIOR TO INSTALLATION.
3. RESTROOM ELEVATION 1C/A3.0 IS FOR GRAPHICAL PURPOSES ONLY. REFER TO RESTROOM ELEVATION ON 3E/A4.0 FOR ADDITIONAL INFO.

## 1 INTERIOR ELEVATIONS

SCALE: 1/4" = 1'-0"

## A PAINT FINISH LEGEND / NOTES

| FINISH | DESCRIPTION / LOCATION | MANUFACTURER | SPECIFICATION / FINISH | COLOR * |
|---|---|---|---|---|
| F1 | POLISHED CONCRETE OVER EXIST. SLABS. SEE FINISH NOTES FOR SCOPE. | GUESTMARK CONC. POLISHING SYSTEM | ---------- | ---------- |
| F2 | 12" X 12" X 1/8" VCT | ARMSTRONG | FIELD GRAY; 4B7 S-339 ADHESIVE | 51821 |
| F3 | POLISHED CONCRETE | GUESTMARK CONC. POLISHING SYSTEM | ---------- | ---------- |
| F4 | FATIGUE MAT AT CASH WRAP | PROVIDED BY TENANT | ---------- | ---------- |
| F5 | SHEET VINYL | ARMSTRONG | WHITE CLIFFS S-843 ADHESIVE | 56732 |
| B1 | 4" VINYL BASE | ARMSTRONG | 49 JET BLACK | |
| C1 | CEILING DECK OPEN TO JOISTS ABOVE NO HUNG CEILING | SHERWIN WILLIAMS LOW VOC WATERBORNE DRYFALL | FLAT | SW-7069 |
| C2 | ~~DROP CEILING~~ | ~~UNKNOWN~~ | | |
| C3 | GYP. BD. CEILING | SHERWIN WILLIAMS PROMAR 200 ZERO VOC | EGGSHELL | SW-7069 |
| P1 | PURE WHITE | SHERWIN WILLIAMS LOW VOC WATERBORNE DRYFALL | FLAT | SW-7069 |
| P2 | PURE WHITE | SHERWIN WILLIAMS PROMAR 200 ZERO VOC | SEMI-GLOSS | SW-7069 |
| P3 | PURE WHITE | SHERWIN WILLIAMS PROMAR 200 ZERO VOC | EGGSHELL | SW-7069 |

| FINISH | DESCRIPTION / LOCATION | MANUFACTURER | SPECIFICATION / FINISH | COLOR * |
|---|---|---|---|---|
| P4 | RED (NEW 4 NOW) | SHERWIN WILLIAMS PROMAR 200 ZERO VOC | EGG SHELL | SW-7597 * |
| P5 | GREEN (SPORTS) | SHERWIN WILLIAMS PROMAR 200 ZERO VOC | EGG SHELL | SW-7633 * |
| P6 | YELLOW (CREATE) | SHERWIN WILLIAMS PROMAR 200 ZERO VOC | EGG SHELL | SW-7917 * |
| P7 | BLUE (ROOM) | SHERWIN WILLIAMS PROMAR 200 ZERO VOC | EGG SHELL | SW-7736 * |
| P8 | PURPLE (TECH) | SHERWIN WILLIAMS PROMAR 200 ZERO VOC | EGG SHELL | SW-7666 * |
| P10 | MAGENTA (STYLE & BEAUTY) | SHERWIN WILLIAMS PROMAR 200 ZERO VOC | EGG SHELL | SW-7428 * |
| P11 | ORANGE (CANDY & SNACKS) | SHERWIN WILLIAMS PROMAR 200 ZERO VOC | EGG SHELL | SW-7595 * |
| P12 | LIGHT GREEN (PARTY) | SHERWIN WILLIAMS PROMAR 200 ZERO VOC | EGG SHELL | SW-7757 * |
| P13 | LIGHT BLUE (PLAY) | SHERWIN WILLIAMS PROMAR 200 ZERO VOC | EGG SHELL | SW-6238 * |
| W1 | WALLPAPER | TBD | CUSTOM | ---------- |

* - FIVE BELOW CUSTOM SHERWIN WILLIAMS COLORS

NOTE: FOR ALL INTERIOR CORNER FILLER PAINT, PLEASE COORDINATE W/ A/D FINISH PLAN

INTERIOR FINISH RATING:
ALL INTERIOR FINISHES SHALL BE CLASS 'A' PER NFPA 286-FLAME SPREAD RATING OF 75 OR LESS WITH MAXIMUM SMOKE GENERATION FACTOR OF 450.

## B KEY PLAN

SCALE: N.T.S.

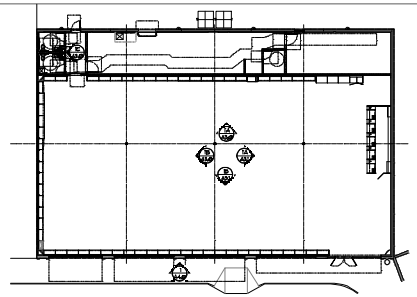

## C OPEN


pdms
design & planning
CONSULTANTS
mrb
MICHAEL R. BLACK, AIA


| DATE ISSUED | |
|---|---|
| 10.13.17 | CITY/S.T. COMMENTS |
| DATE: | REVISION |

PROJECT NAME / LOCATION

FIVE BELOW

ARBOR PARK SHOPPING CENTER
17700 SAN PEDRO AVE., SUITE 702
SAN ANTONIO, TX 78232

PROJECT INFORMATION

DATE: 09-07-17
PROJECT NO.: 17C123
DELIVERY TYPE: WORK
DRAWN BY: MD
CHECKED BY: MRB

SHEET TITLE / NUMBER

INTERIOR ELEVATIONS

A3.1