


1 CHECKOUT- CASHWRAP/ BACKWRAP (WALL UNIT) - PLAN VIEW SCALE: 3/4" = 1'-Ø"

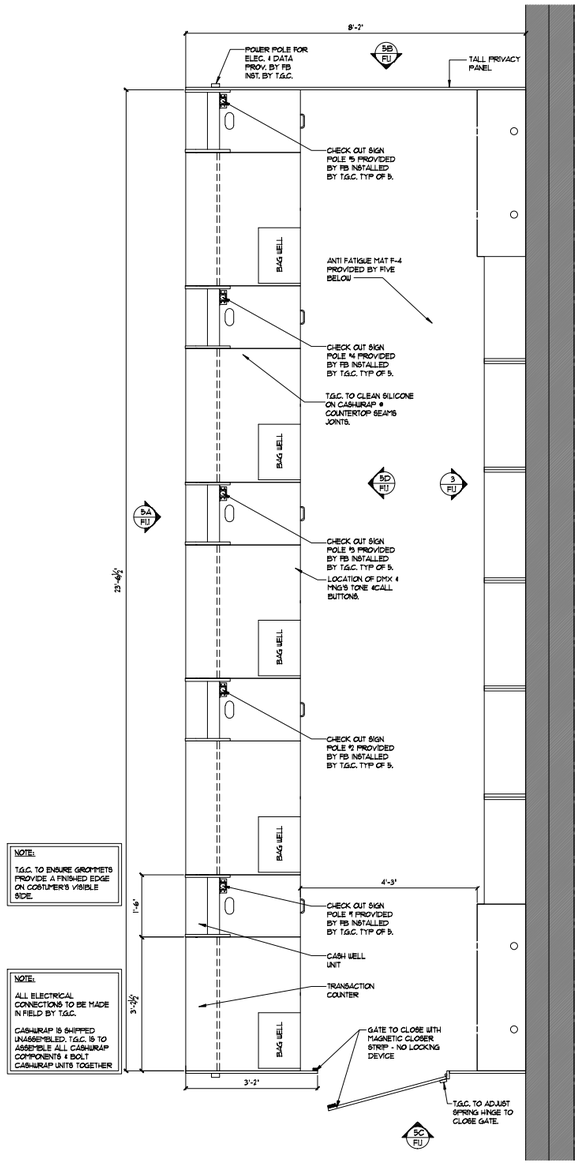


4 CHECKOUT- CASHWELL UNIT-SECTION DETAIL

CABINET: PLASTIC LAMINATE (NEVAMAR-SILVER ALUMINUM *SXT-8057) OVER ¾" MALAMINE BOARD (PANVAL-FOG GRAY *D722)
1/4" PEGBOARD: (PAINTED TO MATCH-SILVER ALUMINUM *SXT-8057)
PULLS: 3" SATIN CHROME WIRE




6 CHECKOUT- CASHWELL UNIT - DETAILS SCALE:1" = 1'-Ø"

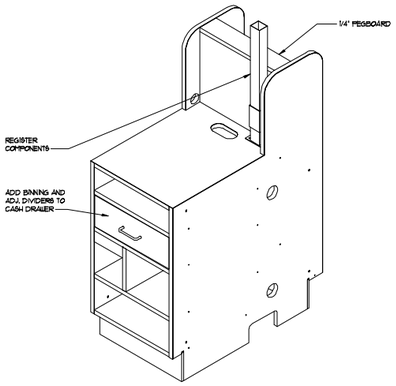








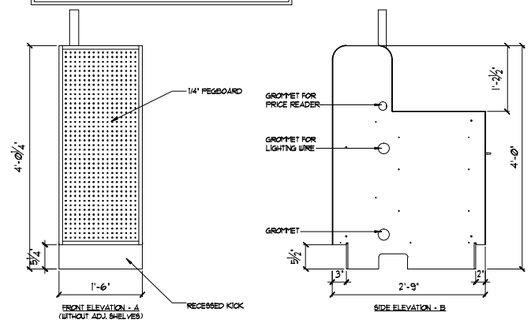


5 CHECKOUT- CASHWRAP - ELEVATIONS SCALE: 3/4" = 1'-Ø"

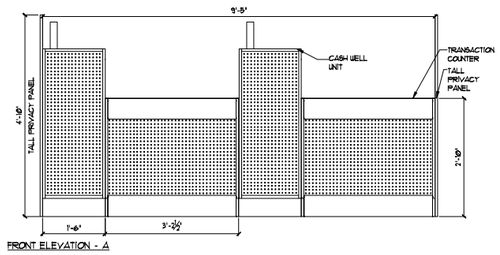CABINET: PLASTIC LAMINATE (NEVAMAR-SILVER ALUMINUM *SXT-8057) OVER ¾" MALAMINE BOARD (PANVAL-FOG GRAY *D722)

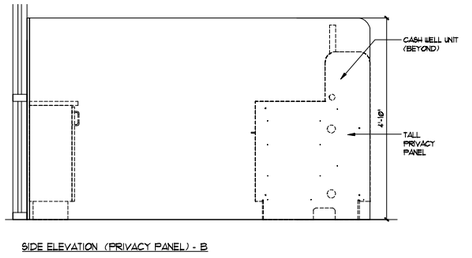


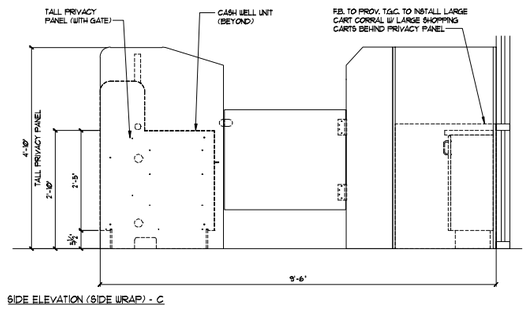2 CHECKOUT- ADA & TYPICAL TRANSACTION COUNTER DETAILS SCALE: 1" = 1'-Ø"

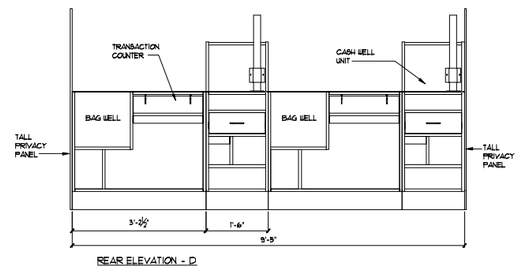


3 CHECKOUT- BACKWRAP (WALL UNIT) - ELEVATION SCALE: 3/4" = 1'-Ø"

pdms design group
2225 E. Randol Mill Road, Suite 300
Arlington, Texas 76011
817.633.4200 p 817.633.4153 f
This document is the property of pdms design group and is furnished in confidence for the limited purpose of the project described herein. Neither the document or any copies thereof may be used for any other purpose and may not be distributed or disclosed to others without the prior written consent of PDMS Design Group.

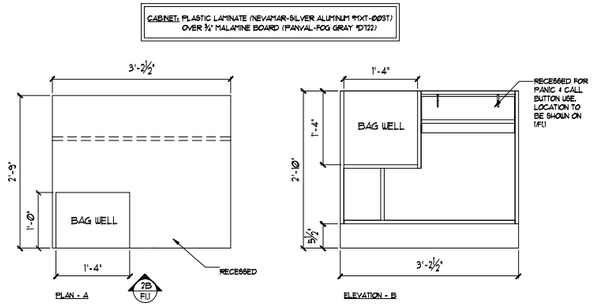CONSULTANTS

MICHAEL R. BLACK, AIA
2225 E. RANDOL MILL RD., SUITE 300
ARLINGTON, TEXAS 76011
817.701.4819

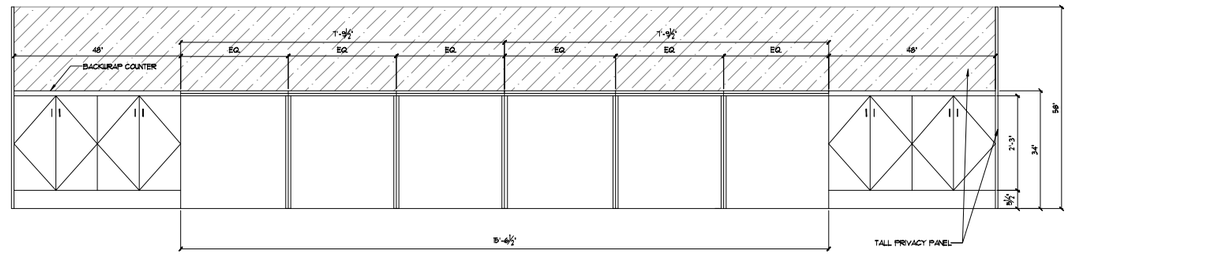SEAL

| DATE | ISSUE |
|---|---|
| 10/13/17 | CITY/CUST. COMMENTS |
| DATE | REVISION |

PROJECT NAME / LOCATION

five BELOW
ARBOR PARK SHOPPING CENTER
17700 SAN PEDRO AVE, SUITE 702
SAN ANTONIO, TX 78232

PROJECT INFORMATION

DATE: 09-07-17
PROJECT NO. 170128
DELIVERY TYPE: V-BOX
DRAWN BY: JHD
CHECKED BY: MRB

SHEET TITLE / NUMBER

CASHWRAP DETAILS

F1.1